NOTES

8455 BRODERICK ROAD
LA SALLE, ONTARIO
N9A 6Z6

T: 519.734-0444, EXT. 100
F: 519.978.0434

SASHA HUNTER, CLD
LANDSCAPE DESIGNER

Garlatti Landscaping Inc.

THE DRAWINGS ON THIS SHEET OR COPIES OF THEM, HOWEVER EXECUTED AND THE DESIGN CONCEPTS CONVEYED BY THEM ARE AND SHALL REMAIN THE EXCLUSIVE PROPERTY OF GARLATTI LANDSCAPING INC.

WHETHER THE PROJECT FOR WHICH THEY WERE CREATED IS EXECUTED OR NOT. THEY MAY NOT BE USED IN WHOLE OR IN PART BY ANY PERSON OR BUSINESS ENTITY OR ANY OTHER PROJECT WITHOUT APPROPRIATE COMPENSATION TO, AND WRITTEN PERMISSION FROM GARLATTI LANDSCAPING INC., AND ASSUMES NO LIABILITY FOR IDEAS NOT EXECUTED BY, OR UNDER THE DIRECT SUPERVISION OF GARLATTI LANDSCAPING INC.

No.	Date	Description
		REVISIONS

BACK YARD CONCEPT

OLIVIA'S GARDEN

1515 STUART BLVD.

LASALLE, ONTARIO

SCALE	10' = 80'
DRAWN BY	SASHA HUNTER
CHECKED BY	SASHA HUNTER
DATE	MAY 27, 2011
DATE OF PRINT	JUNE 6, 2011

PROJECT NO. LA-01

SHEET NO. S-01

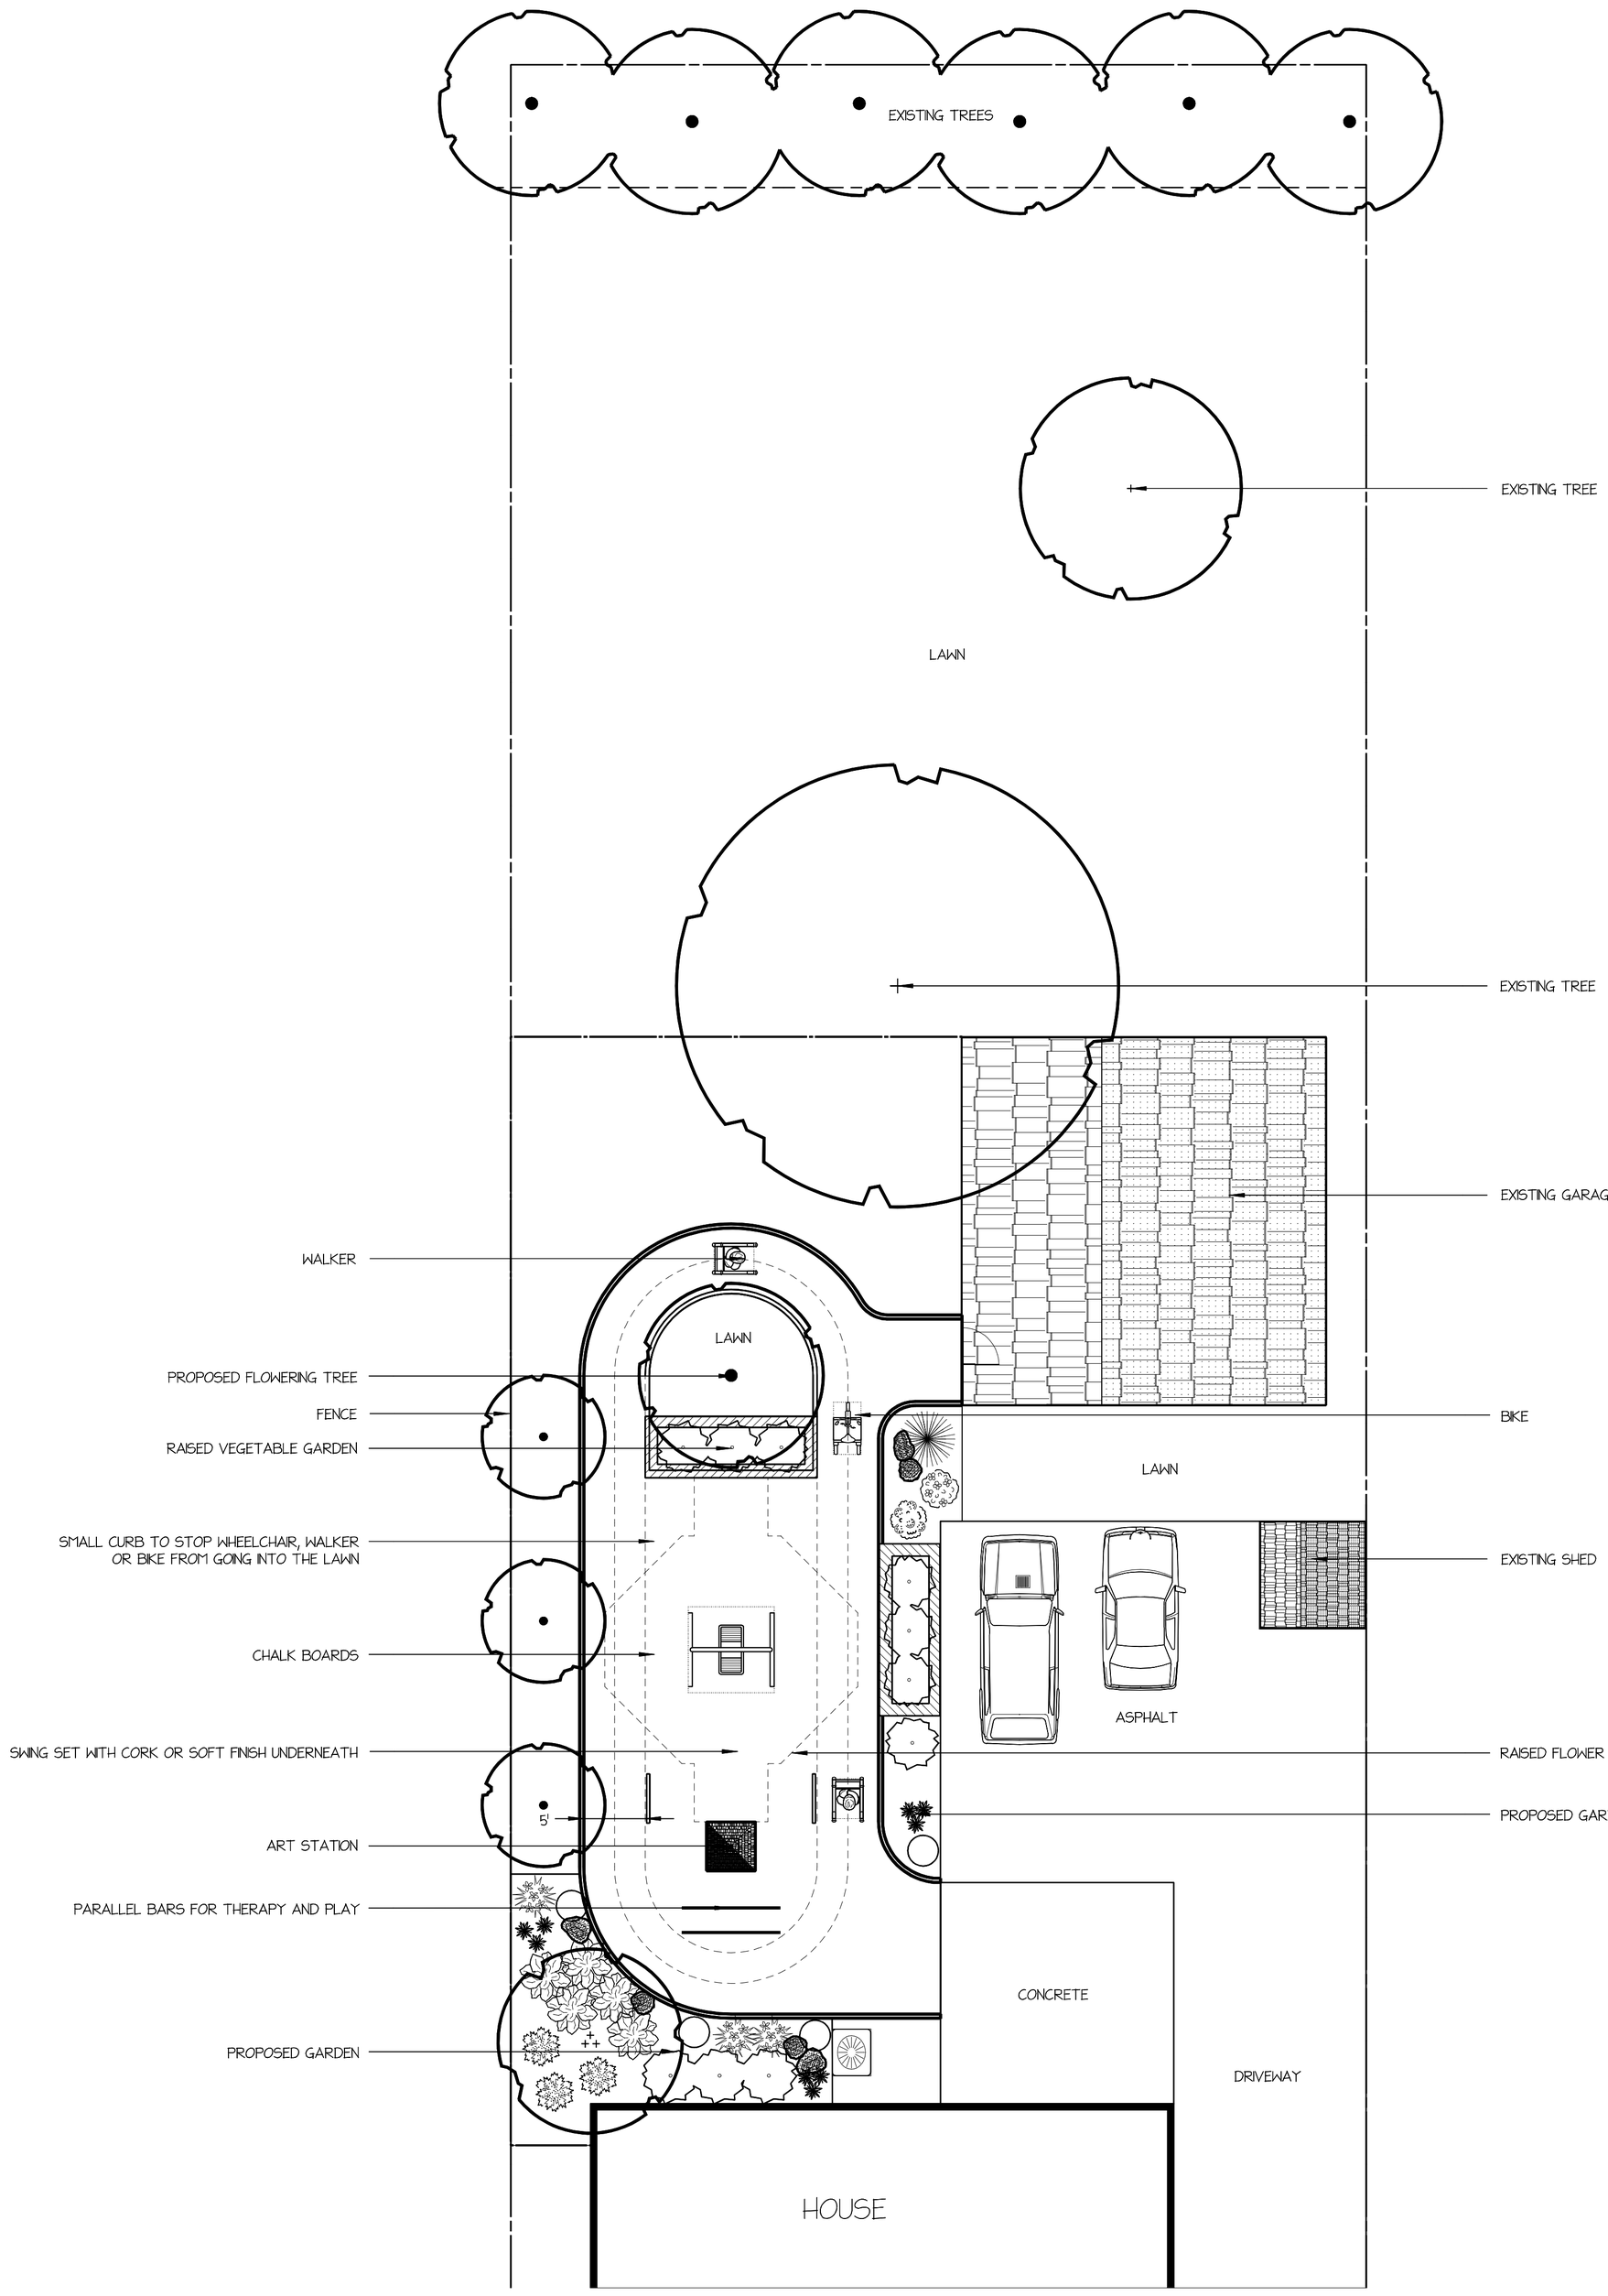

OLIVIA'S GARDEN

BACK YARD CONCEPT

Powered by DynaSCAPE