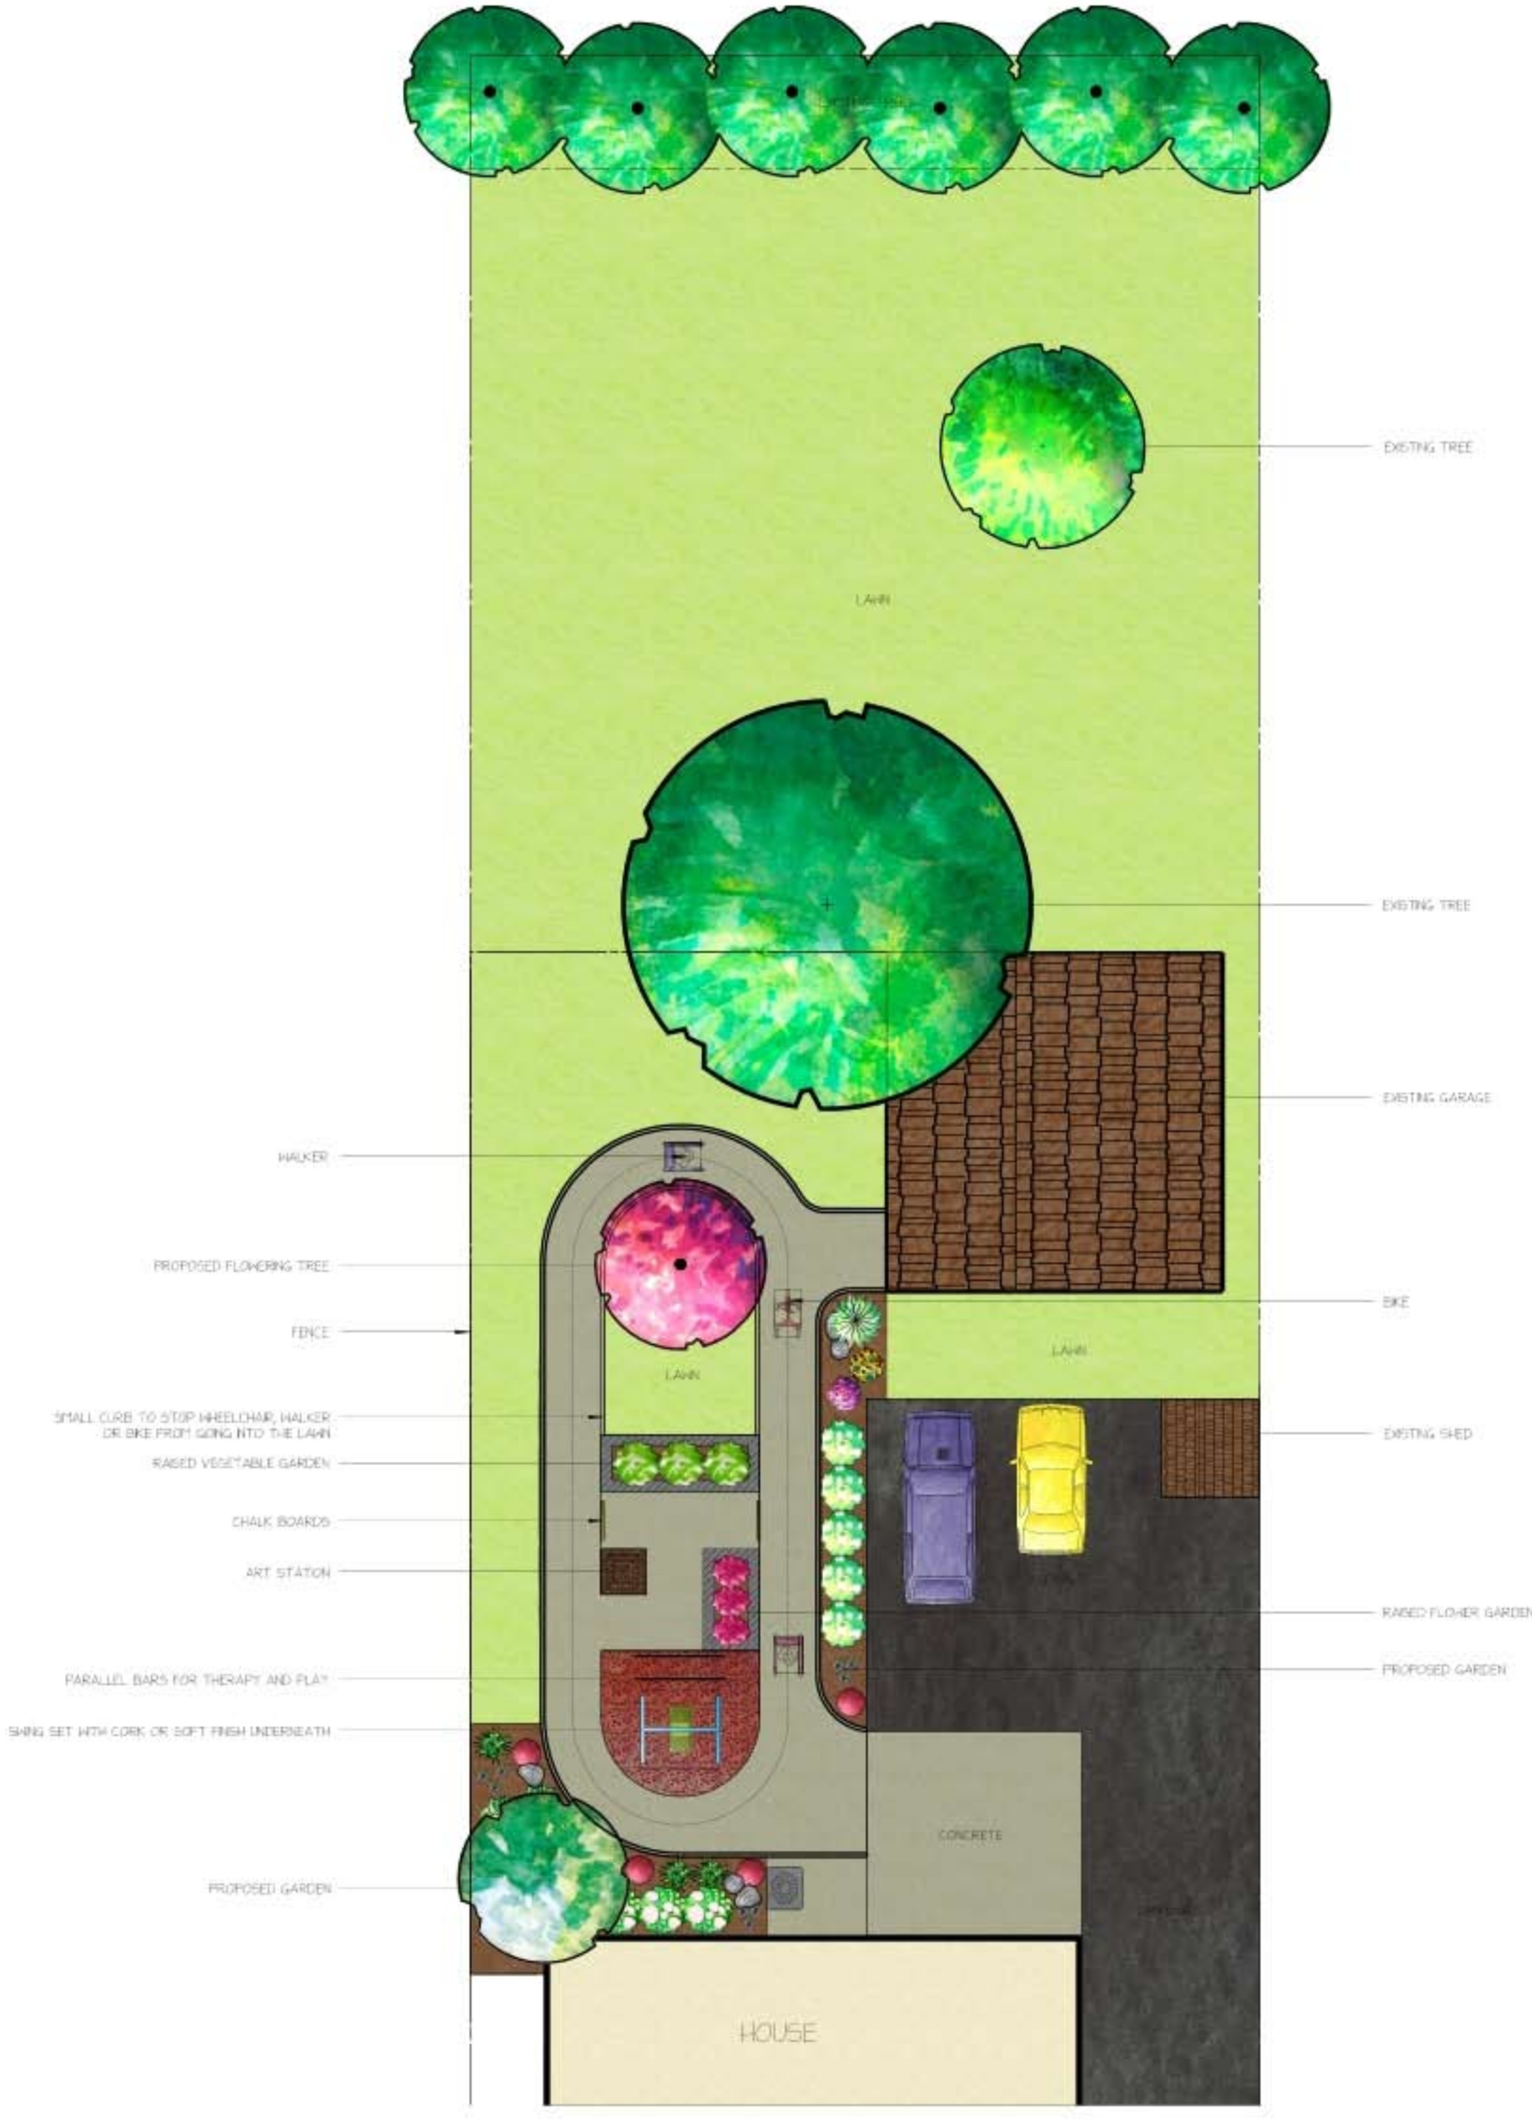
EXISTING TREE
LAWN
EXISTING TREE
EXISTING GARAGE
WALKER
PROPOSED FLOWERING TREE
BIKE
FENCE
LAWN
LAWN
SMALL CURB TO STOP WHEELCHAIR, WALKER
OR BIKE FROM GOING INTO THE LAWN
EXISTING SHED
RAISED VEGETABLE GARDEN
CHALK BOARDS
ART STATION
RAISED FLOWER GARDEN
PARALLEL BARS FOR THERAPY AND PLAY
PROPOSED GARDEN
SWING SET WITH CORK OR SOFT FINISH UNDERNEATH
CONCRETE
PROPOSED GARDEN
HOUSE